


1 - Plumbing
3/8" = 1'-0"

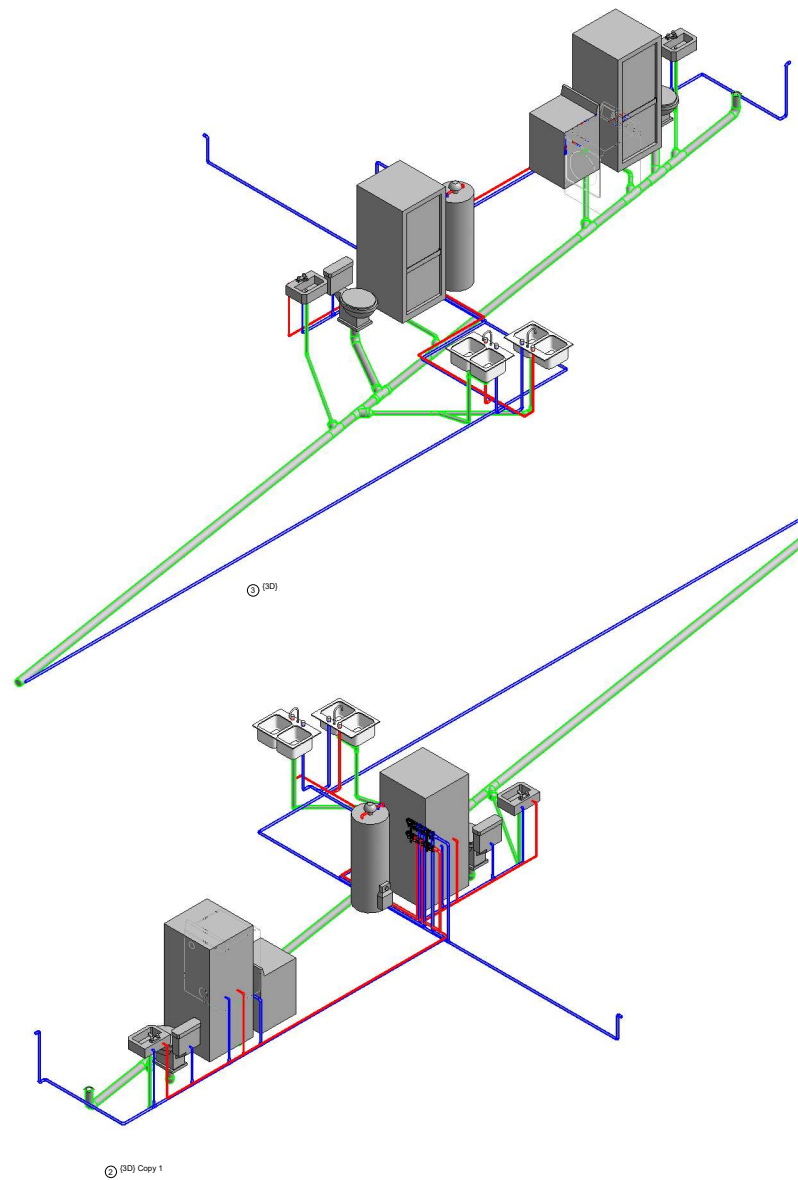

3 (3D) Copy 1

Tao Precision

Client Name

Tao Mgt Ltd

Project Name

2405 45th St

Sheet Name

Planned
Plumbing & Sanitary

Email

architects
@taoprecision.com

Website

taoprecision.com

Phone Number

929-374-4853

Checked By

Mr.Hackney

Drawn By

Tao Precision

Scale 1/8"=1"

11/19/2022 4:55:02 AM